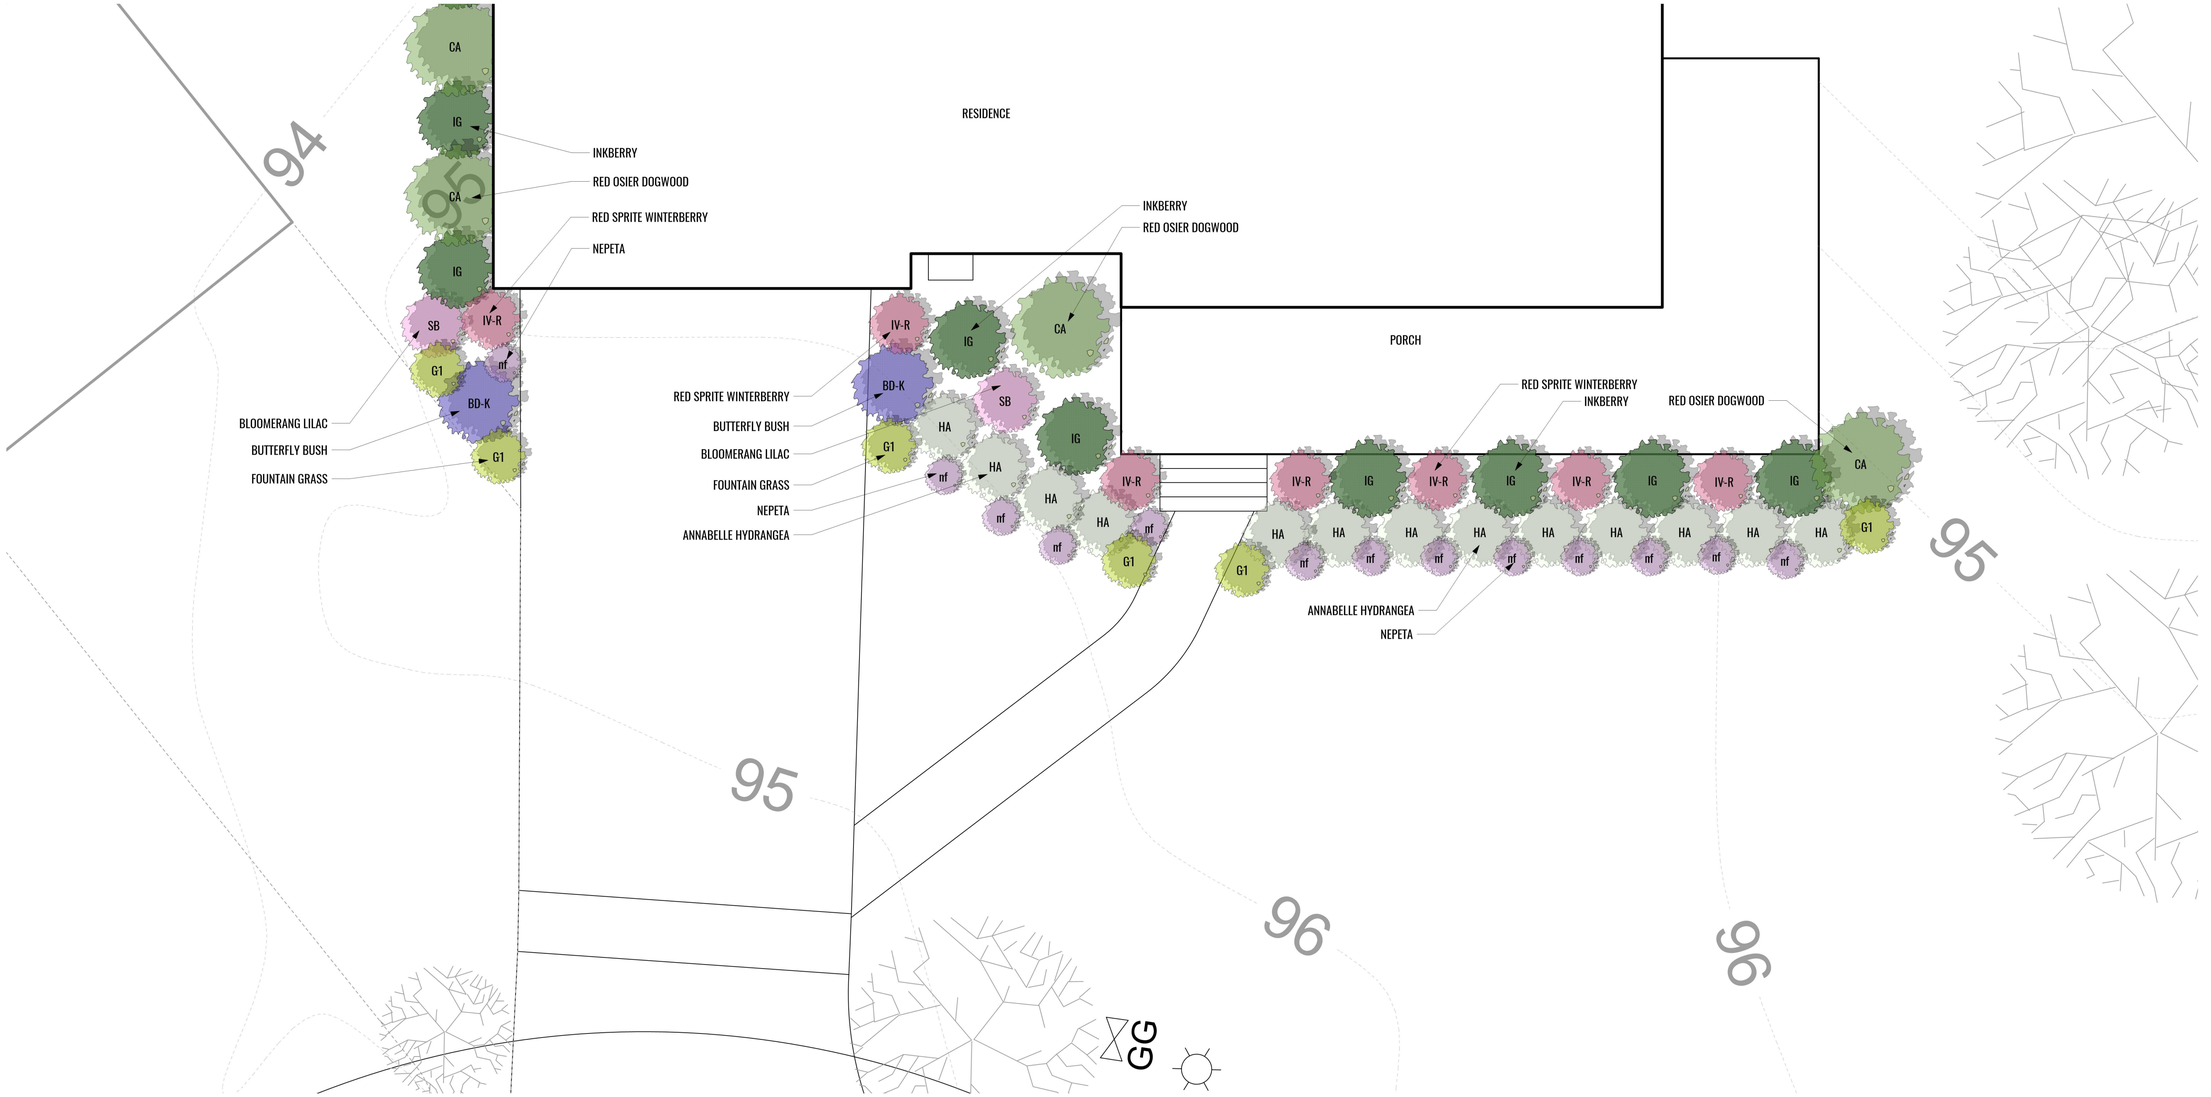

PLANT SCHEDULE

SHRUBS

QTY	SYM	BOTANICAL NAME	COMMON NAME	INTEREST	POT SIZE
2	BD-K	Buddleija davidii ' Black Knight'	Butterfly Bush - Dark Purple	July-September	5 GAL
4	CA	Cornus servicea	Red Osier Dogwood	Leaf Color / Winter Color	10 GAL
13	HA	Hydrangea arborescens	Annabelle Hydrangea	July-September	7 GAL
8	IG	Ilex glabra ' Compacta'	Inkberry	Evergreen / Wildlife	5 GAL
7	IV-R	Ilex verticillata ' Red Sprite	Winterberry - Dwarf	Winter Color / Wildlife	5 GAL
1	SB	Syringa Bloomerang	Bloomerang Lilac	May-July / Rebloomer	3 GAL

GRASSES

QTY	SYM	BOTANICAL NAME	COMMON NAME	INTEREST	POT SIZE
6	G1	Pennisetum alopecuroides ' Hameln'	Fountain Grass	July-Nov	1-2 GAL

PERENNIALS

QTY	SYM	BOTANICAL NAME	COMMON NAME	INTEREST	POT SIZE
13	nf	Nepeta x faassenii ' Walker' s Low'	Nepeta	May-Sept	1-2 GAL

5 CATHA LANE

HINGHAM, MA

CLIENT

JAMES CAHILL
5 CATHA LANE
HINGHAM, MA 02043
(617) 801-0224
(617) 590-0267 CELL

LANDSCAPE ARCHITECT

SKYLINE LANDSCAPES LLC
KARA LAM, RLA
1098 MAIN STREET
MARSHFIELD, MA 02050
(617) 758-9816

SURVEYOR

HOYT LAND SURVEYING
1287 WASHINGTON STREET
WEYMOUTH, MA 02189
(781) 682-9192

GRAPHIC SCALE AND NORTH ARROW

1/4"=1'-0" GRAPHIC SCALE

0 2' 4' 8'

KEYMAP

LANDSCAPE ARCHITECT SEAL

COMMONWEALTH OF MASSACHUSETTS
KARA LAM
REGISTERED LANDSCAPE ARCHITECT
NO. 4349

SUBMITTAL TITLE

LANDSCAPE CONSTRUCTION

REV:	DESCRIPTION:	DATE:
REV 1	Revised planting	06/19/20
REV 2	Revised barn footprint	08/04/20

DATE:	PROJ. NO:	DRAWN:	CHECKED:
05/21/20	20-010	KL	MC

SCALE:

DRAWING TITLE:

FRONT YARD PLANTING PLAN

SHEET NO:

L.04

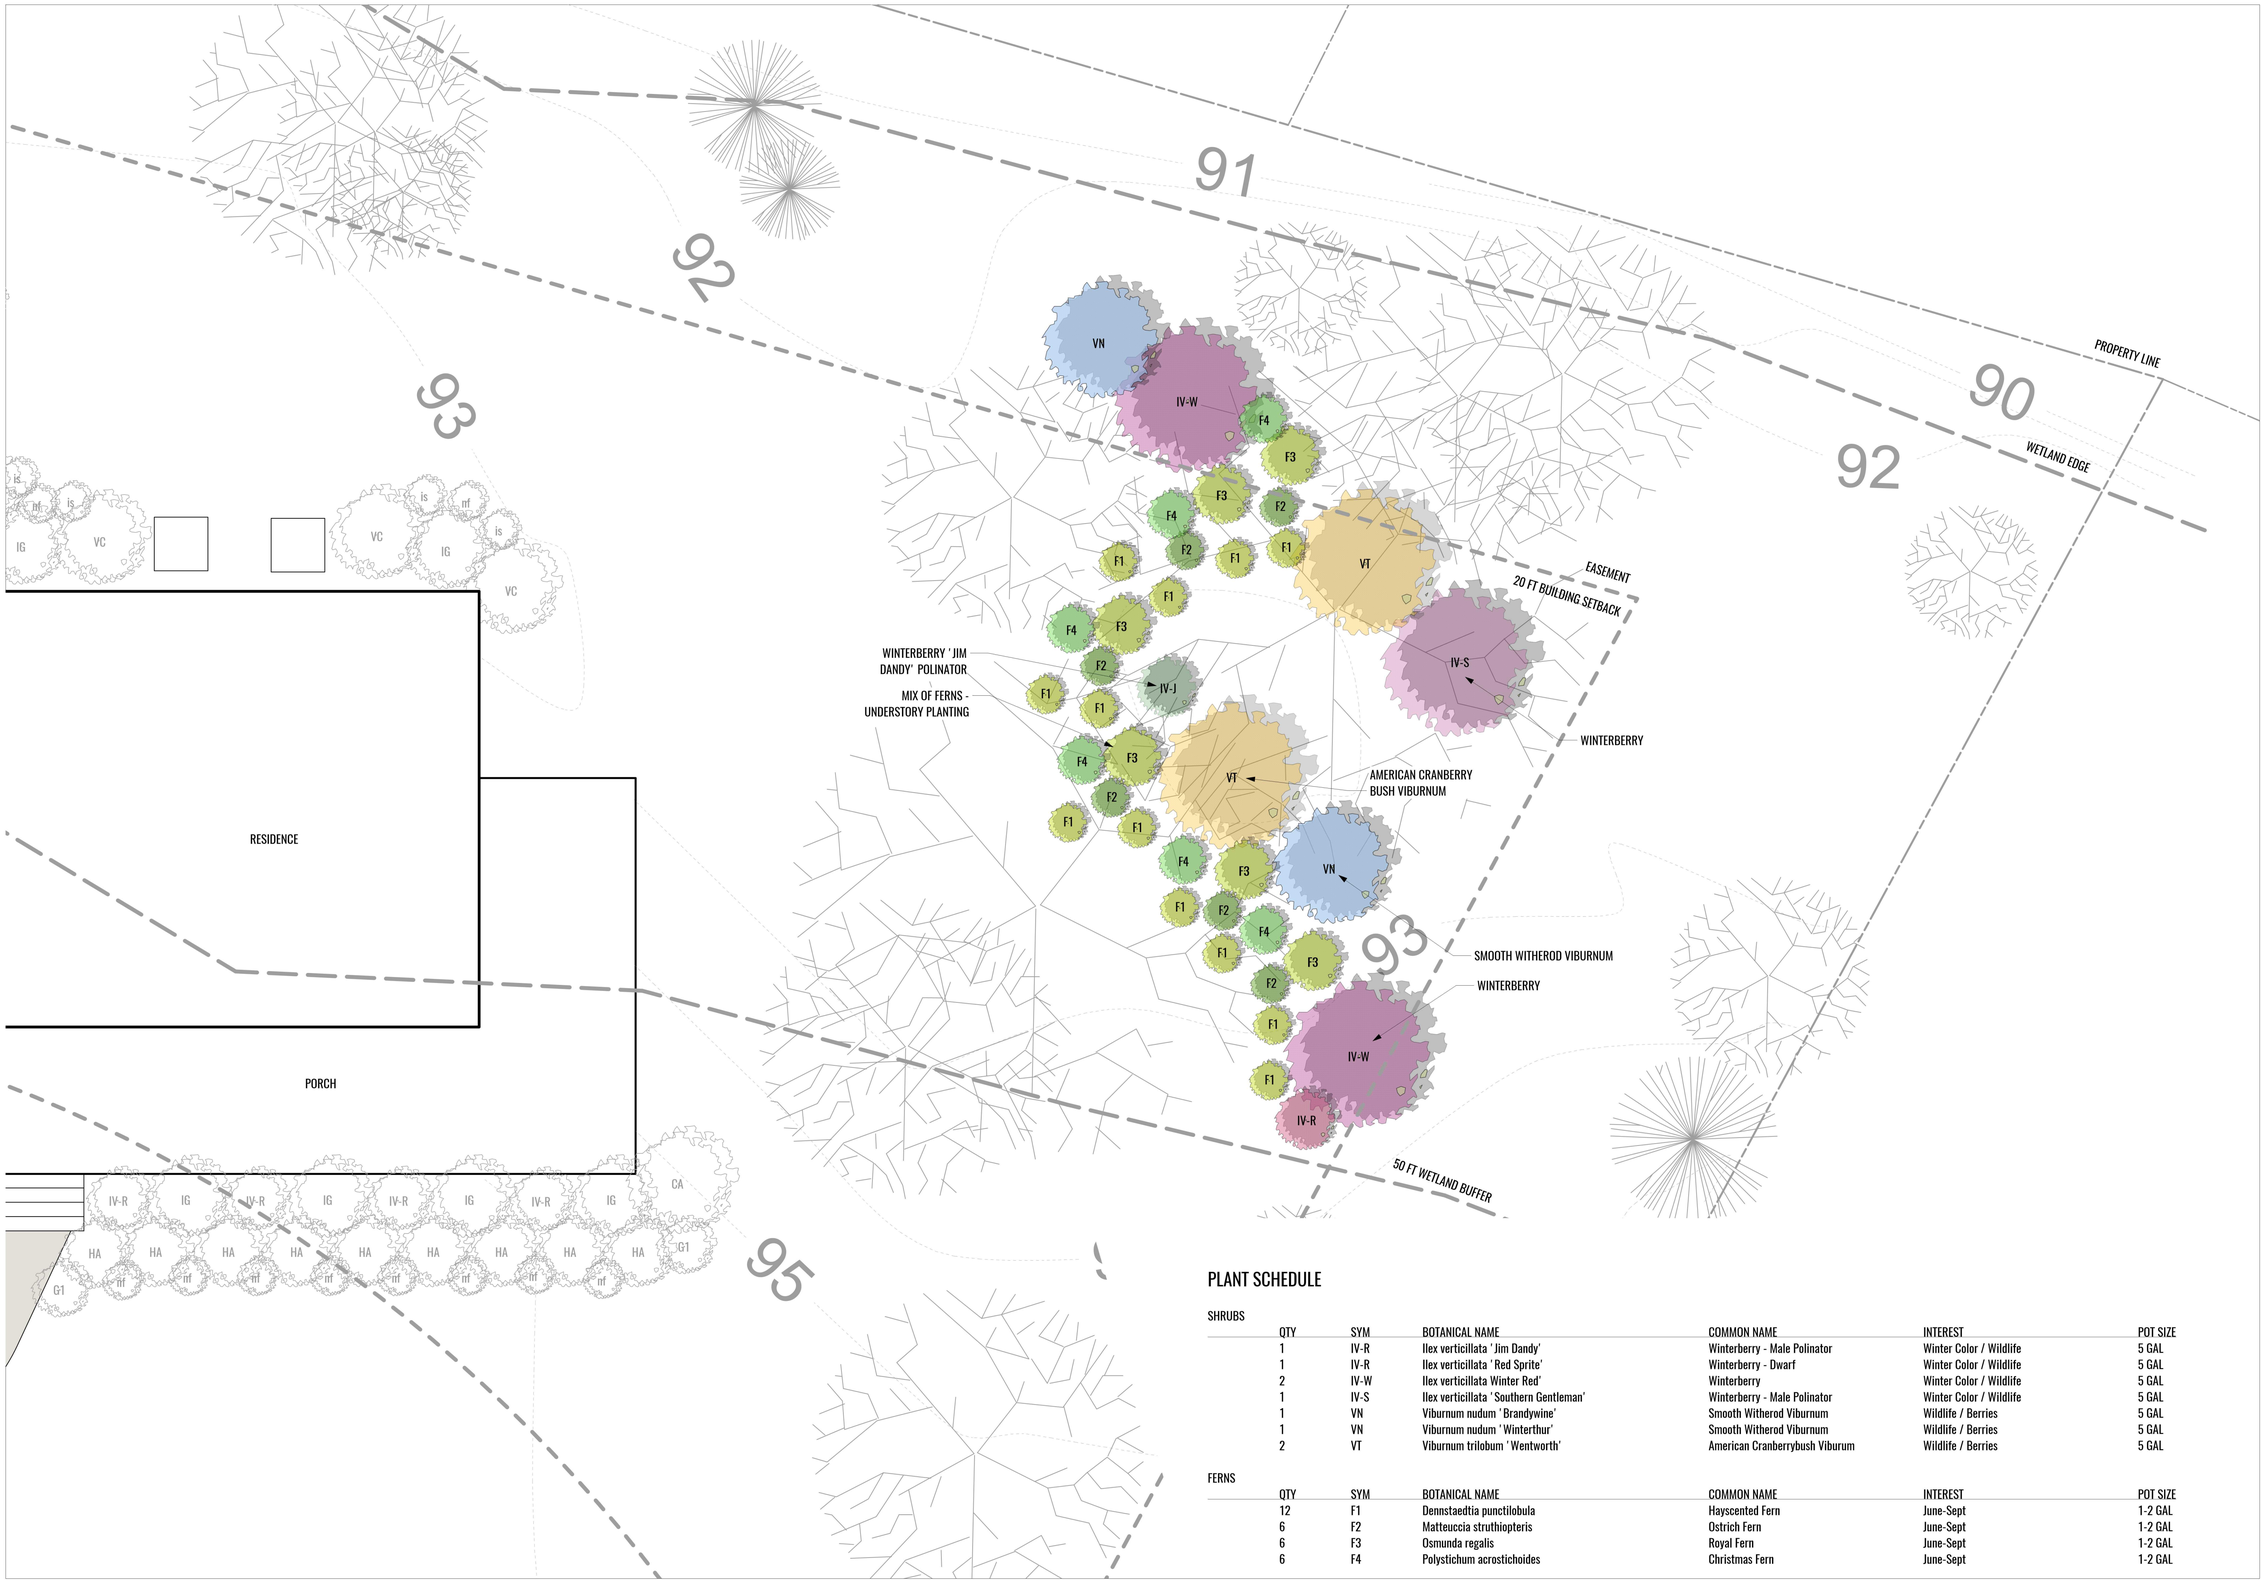

PLANT SCHEDULE

SHRUBS

QTY	SYM	BOTANICAL NAME	COMMON NAME	INTEREST	POT SIZE
1	IV-R	Ilex verticillata ' Jim Dandy'	Winterberry - Male Polinator	Winter Color / Wildlife	5 GAL
1	IV-R	Ilex verticillata ' Red Sprite'	Winterberry - Dwarf	Winter Color / Wildlife	5 GAL
2	IV-W	Ilex verticillata Winter Red'	Winterberry	Winter Color / Wildlife	5 GAL
1	IV-S	Ilex verticillata ' Southern Gentleman'	Winterberry - Male Polinator	Winter Color / Wildlife	5 GAL
1	VN	Viburnum nudum ' Brandywine'	Smooth Witherod Viburnum	Wildlife / Berries	5 GAL
1	VN	Viburnum nudum ' Winterthur'	Smooth Witherod Viburnum	Wildlife / Berries	5 GAL
2	VT	Viburnum trilobum ' Wentworth'	American Cranberrybush Viburum	Wildlife / Berries	5 GAL

FERNS

QTY	SYM	BOTANICAL NAME	COMMON NAME	INTEREST	POT SIZE
12	F1	Dennstaedtia punctilobula	Hayscented Fern	June-Sept	1-2 GAL
6	F2	Matteuccia struthiopteris	Ostrich Fern	June-Sept	1-2 GAL
6	F3	Osmunda regalis	Royal Fern	June-Sept	1-2 GAL
6	F4	Polystichum acrostichoides	Christmas Fern	June-Sept	1-2 GAL

5 CATHA LANE

HINGHAM, MA

CLIENT

JAMES CAHILL
5 CATHA LANE
HINGHAM, MA 02043
(617) 801-0224
(617) 590-0267 CELL

LANDSCAPE ARCHITECT

SKYLINE LANDSCAPES LLC
KARA LAM, RLA
1098 MAIN STREET
MARSHFIELD, MA 02050
(617) 758-9816

SURVEYOR

HOYT LAND SURVEYING
1287 WASHINGTON STREET
WEYMOUTH, MA 02189
(781) 682-9192

GRAPHIC SCALE AND NORTH ARROW

1/4"=1'-0" GRAPHIC SCALE

0 2' 4' 8'

KEYMAP

LANDSCAPE ARCHITECT SEAL

MASSACHUSETTS KARA LAM No. 4049 REGISTERED LANDSCAPE ARCHITECT

SUBMITTAL TITLE

LANDSCAPE CONSTRUCTION

REV:	DESCRIPTION:	DATE:
REV 1	Revised planting	06/19/20
REV 2	Revised barn footprint	08/04/20

DATE:	PROJ. NO:	DRAWN:	CHECKED:
05/21/20	20-010	KL	MC

SCALE:

DRAWING TITLE:

SIDE YARD PLANTING PLAN

SHEET NO:

L.05