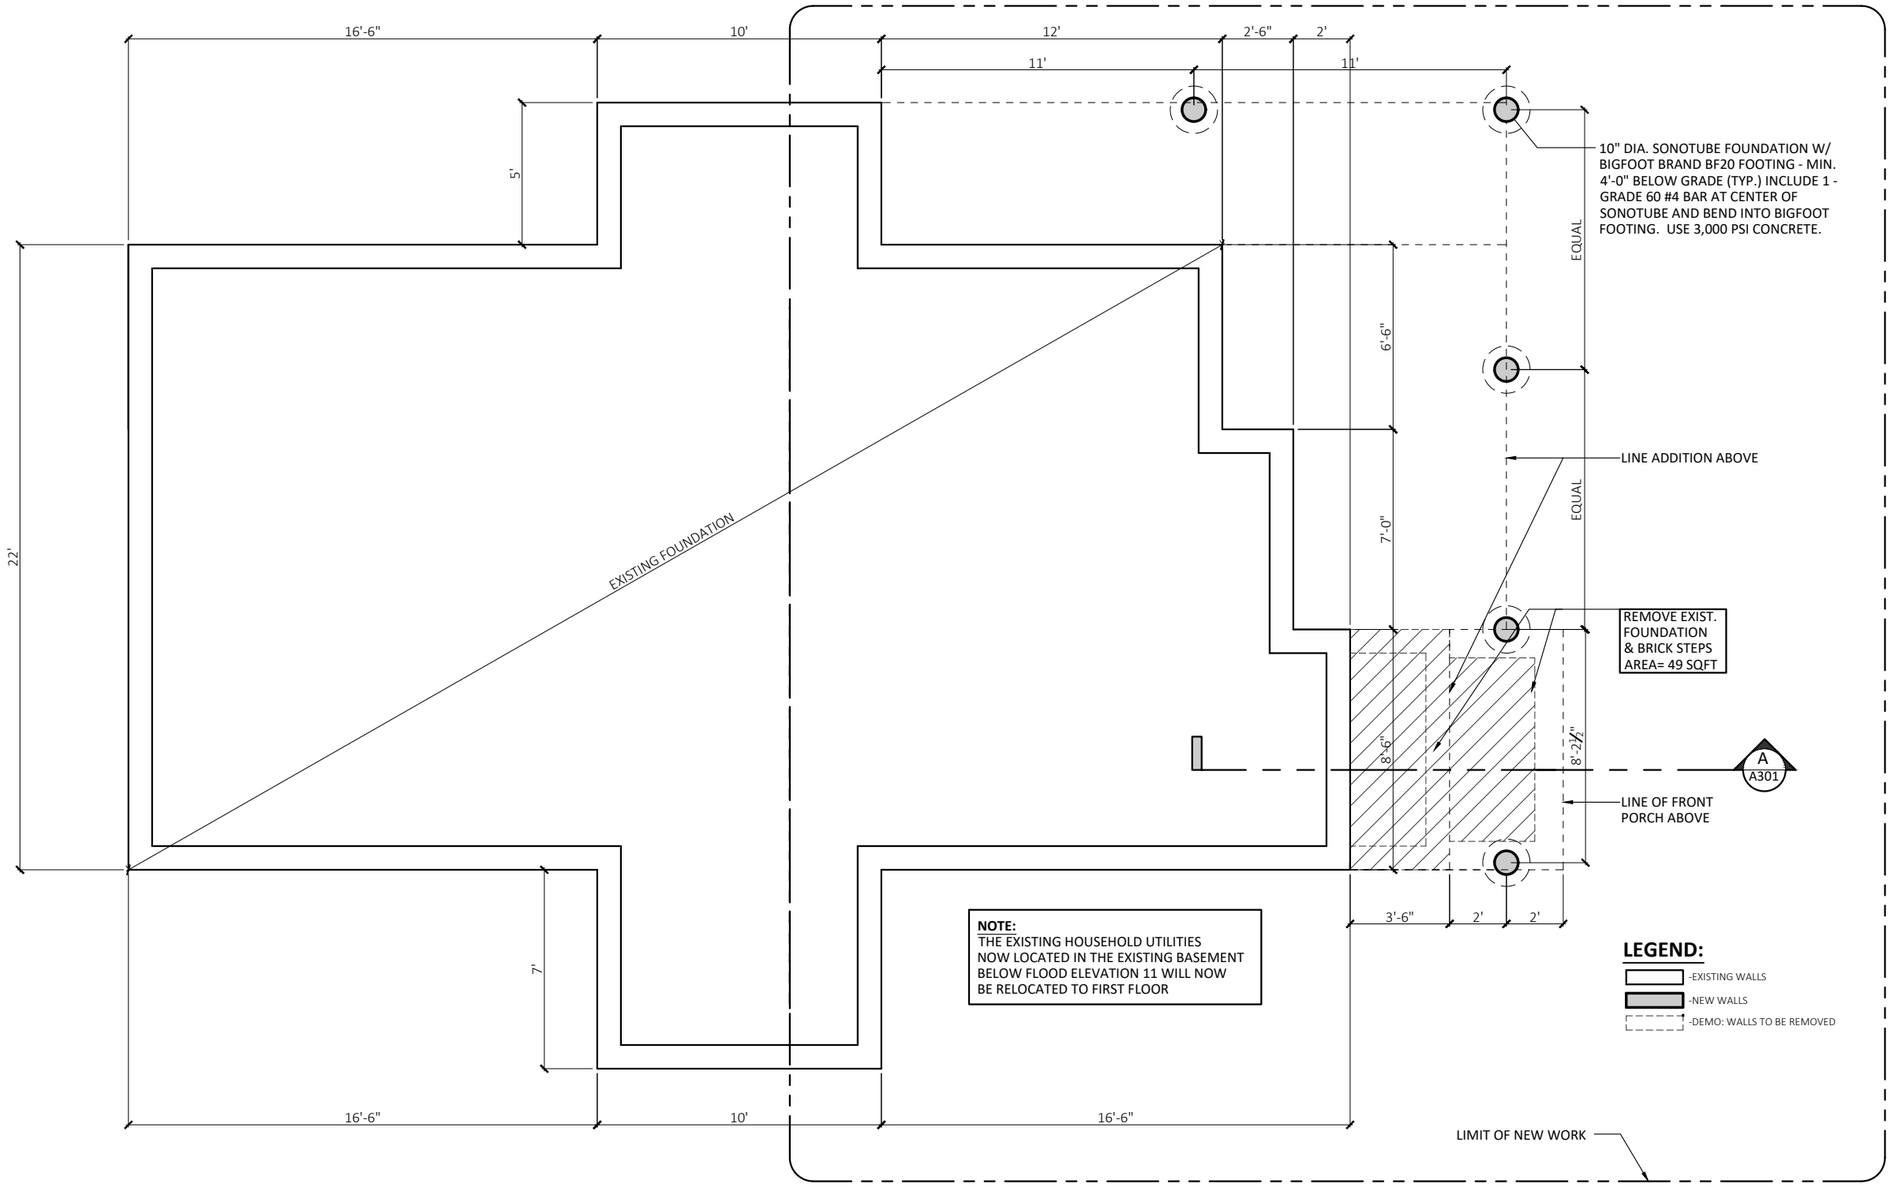

FOUNDATION PLAN

SCALE: 3/16" = 1'-0"

A. KEARNEY ARCHITECTS
222 NORTH ST. HINGHAM, MA.
OFFICE: 781 - 740 - 4556
CELL: 781 - 710 - 3956

PROJECT:
DAIGLER RESIDENCE
33 BEACH ROAD,
HINGHAM, MA 02043

REVISIONS:

NO.	DATE	DESCRIPTION

TITLE:
PLANS

0 2 4 8

DATE: 7-16-2020

DRAWN BY: DB

SCALE: AS NOTED

DRAWING #:
A100

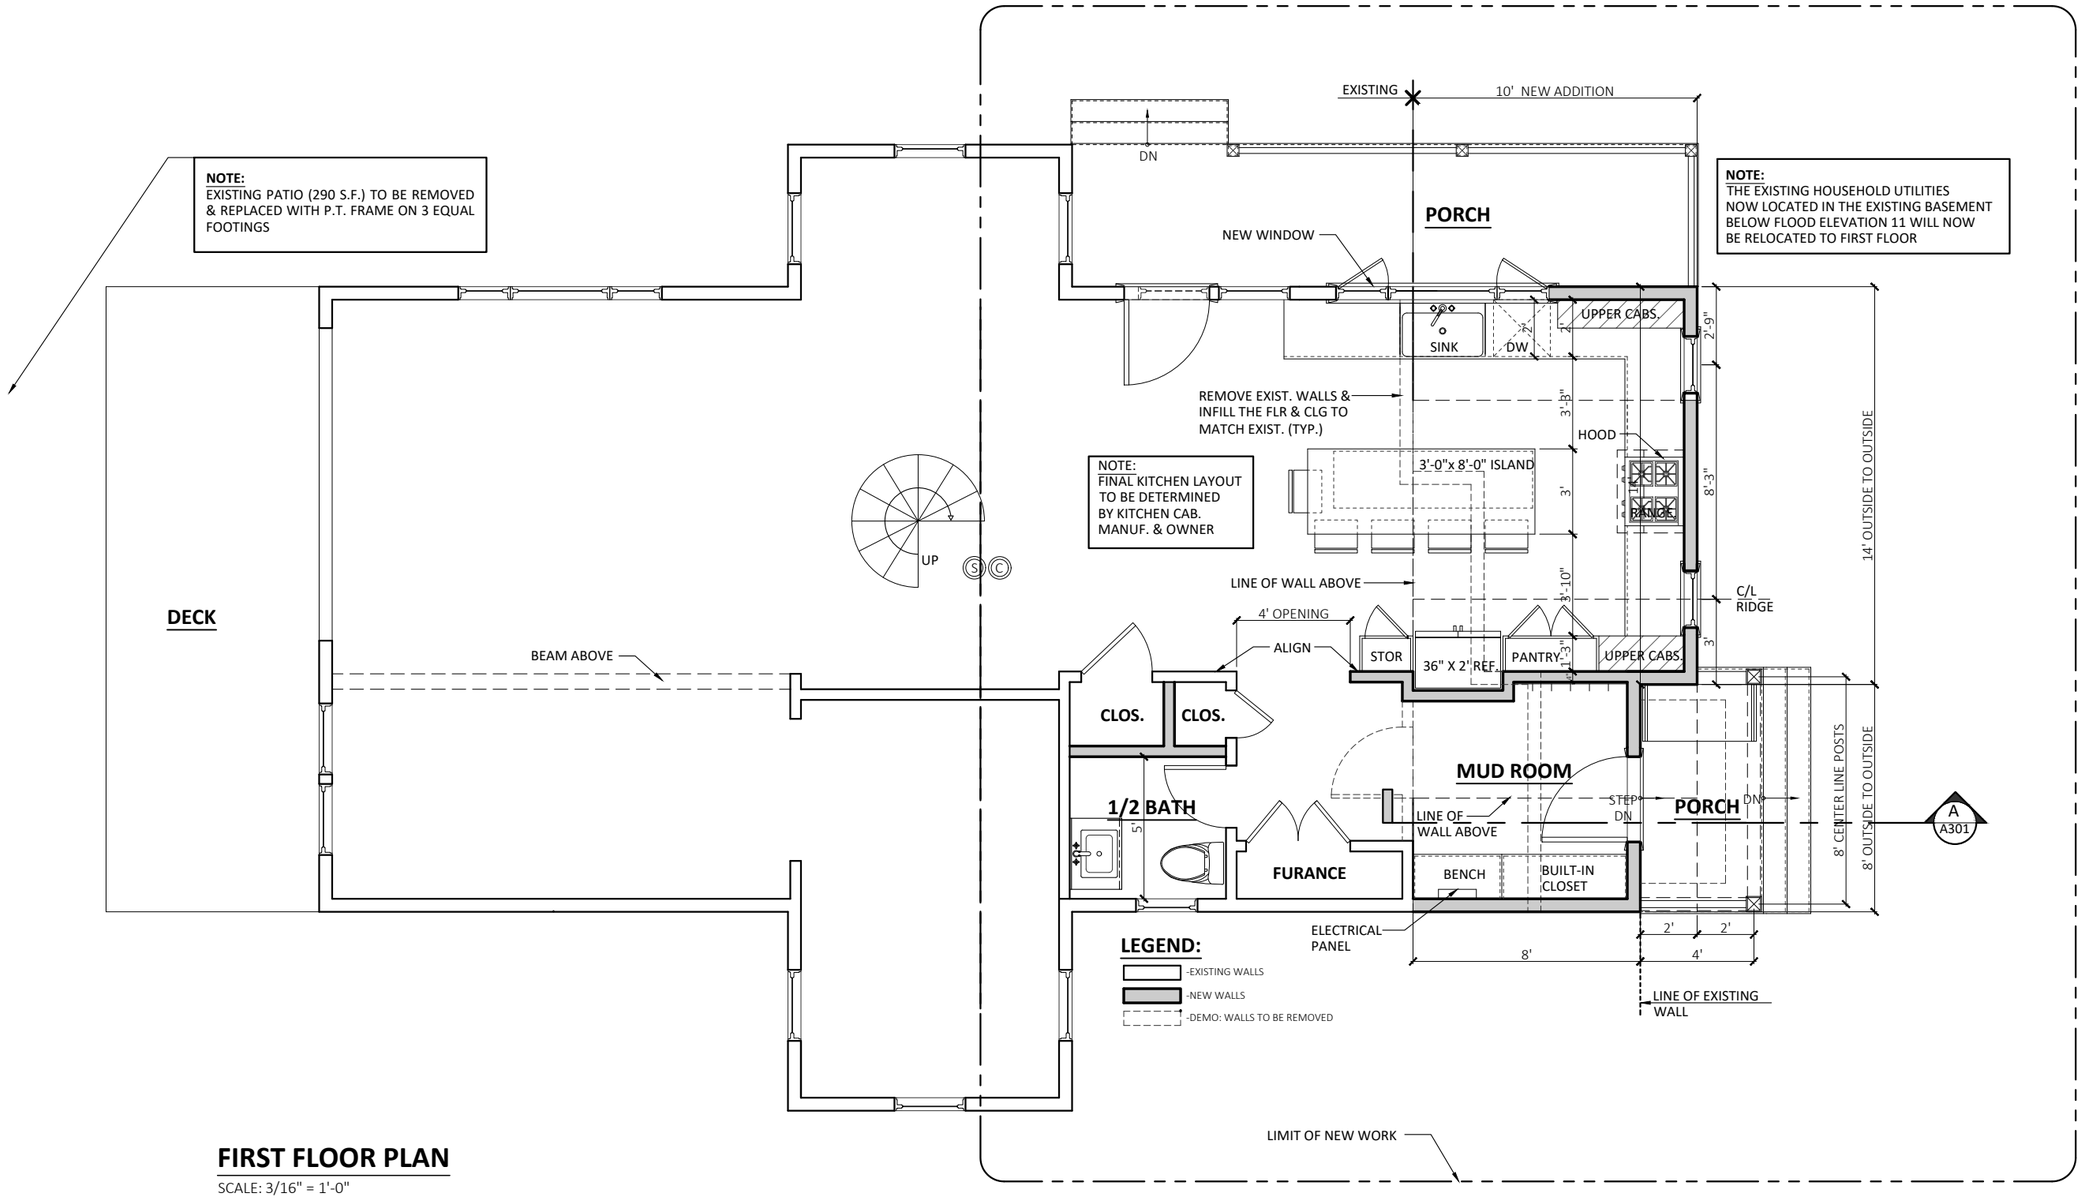

FIRST FLOOR PLAN

SCALE: 3/16" = 1'-0"

A. KEARNEY ARCHITECTS
222 NORTH ST. HINGHAM, MA.
OFFICE: 781 - 740 - 4556
CELL: 781 - 710 - 3956

PROJECT:
DAIGLER RESIDENCE
33 BEACH ROAD,
HINGHAM, MA 02043

REVISIONS:

NO.	DATE	DESCRIPTION

TITLE:
PLANS

0 2 4 8

DATE: 7-16-2020

DRAWN BY: DB

SCALE: AS NOTED

DRAWING #:
A101

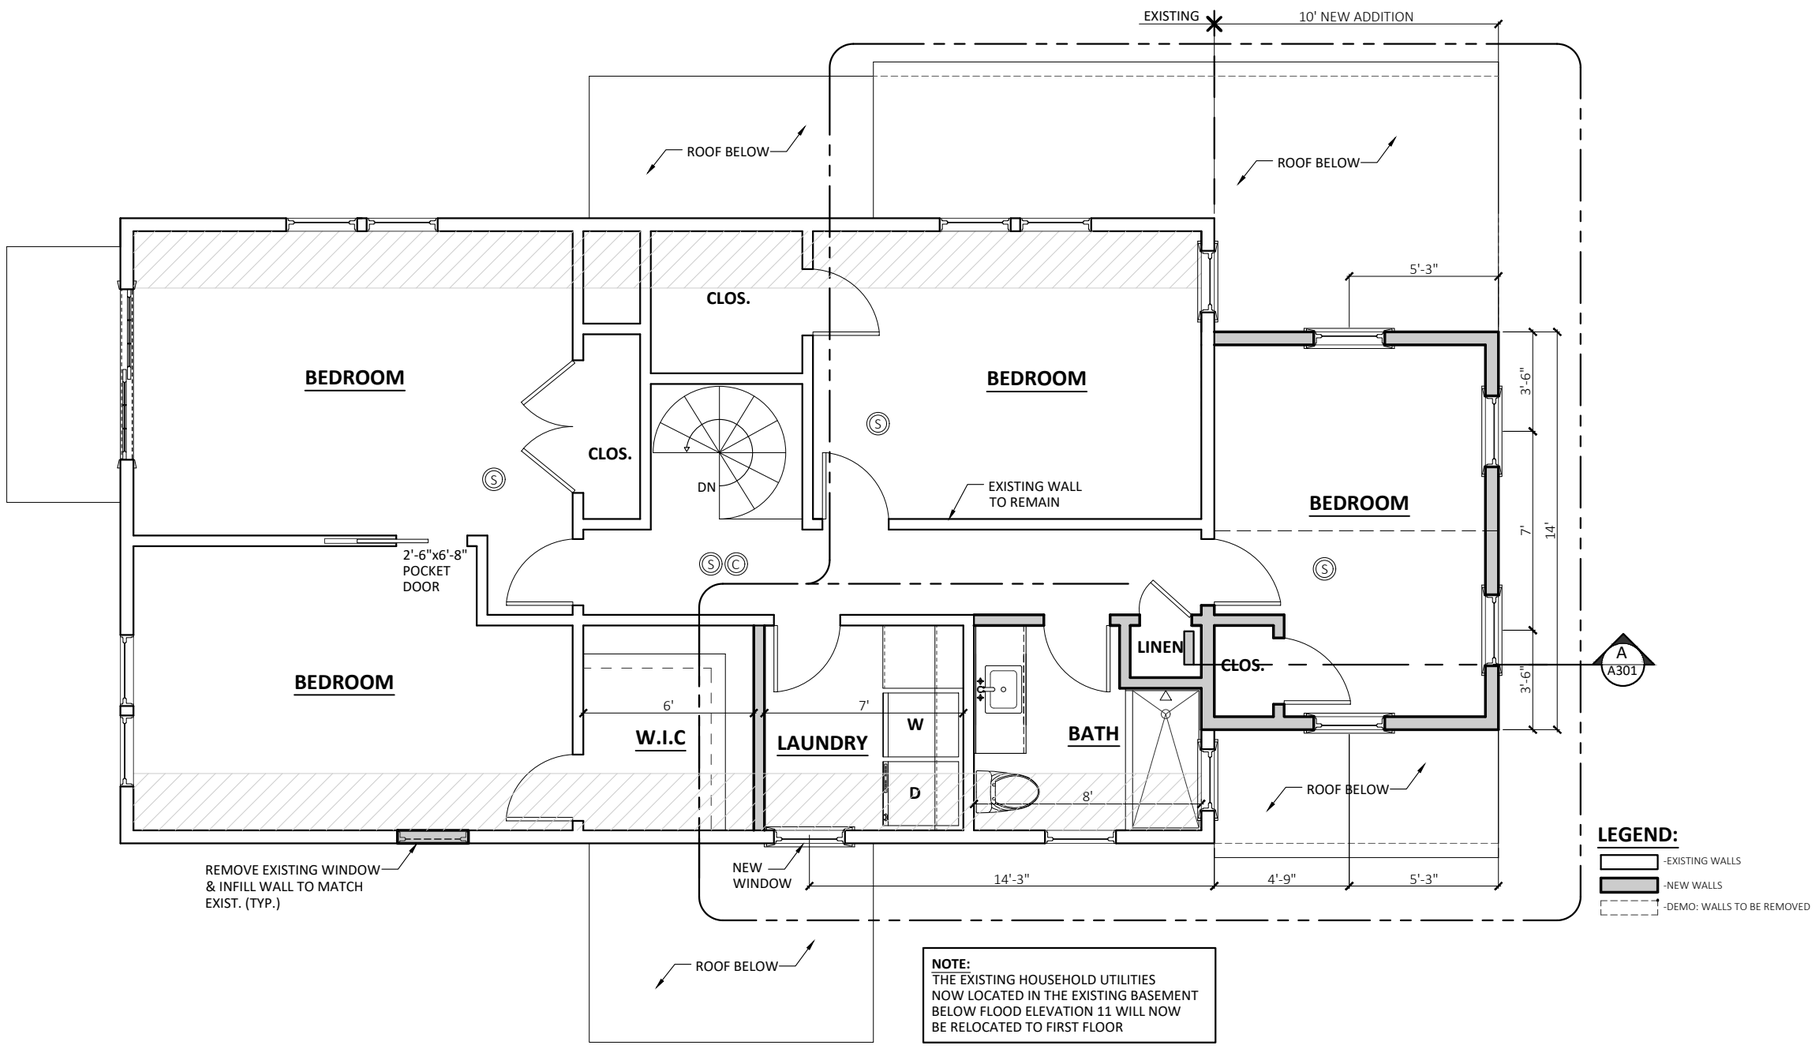

NOTE:
THE EXISTING HOUSEHOLD UTILITIES NOW LOCATED IN THE EXISTING BASEMENT BELOW FLOOD ELEVATION 11 WILL NOW BE RELOCATED TO FIRST FLOOR

SECOND FLOOR PLAN

SCALE: 3/16" = 1'-0"

A. KEARNEY ARCHITECTS
222 NORTH ST. HINGHAM, MA.
OFFICE: 781 - 740 - 4556
CELL: 781 - 710 - 3956

PROJECT:
DAIGLER RESIDENCE
33 BEACH ROAD,
HINGHAM, MA 02043

REVISIONS:

NO.	DATE	DESCRIPTION

TITLE:
PLANS

0 2 4 8

DATE: 7-16-2020

DRAWN BY: DB

SCALE: AS NOTED

DRAWING #:
A102

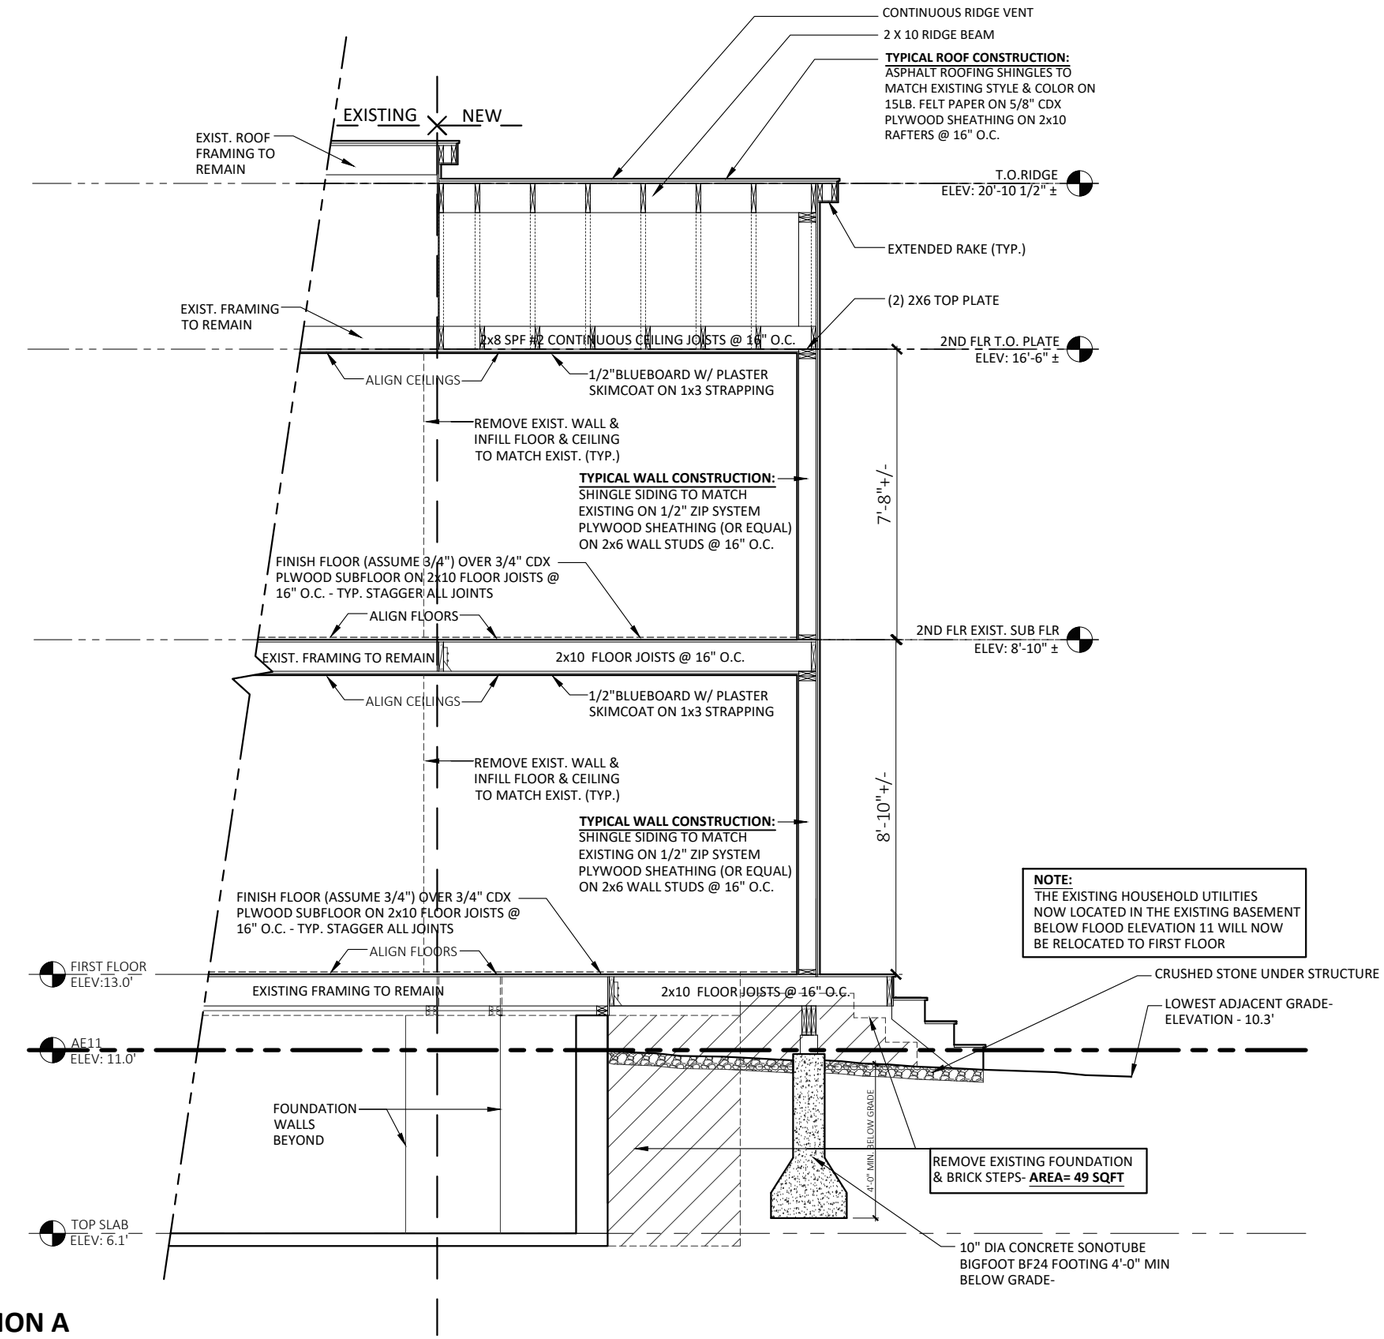

SECTION A

SCALE: 1/4" = 1'-0"

A. KEARNEY ARCHITECTS
222 NORTH ST. HINGHAM, MA.
OFFICE: 781 - 740 - 4556
CELL: 781 - 710 - 3956

PROJECT:
DAIGLER RESIDENCE
33 BEACH ROAD,
HINGHAM, MA 02043

REVISIONS:

NO.	DATE	DESCRIPTION

TITLE:
SECTION

0 2 4 8

DATE: 7-16-2020

DRAWN BY: DB

SCALE: AS NOTED

DRAWING #:
A301

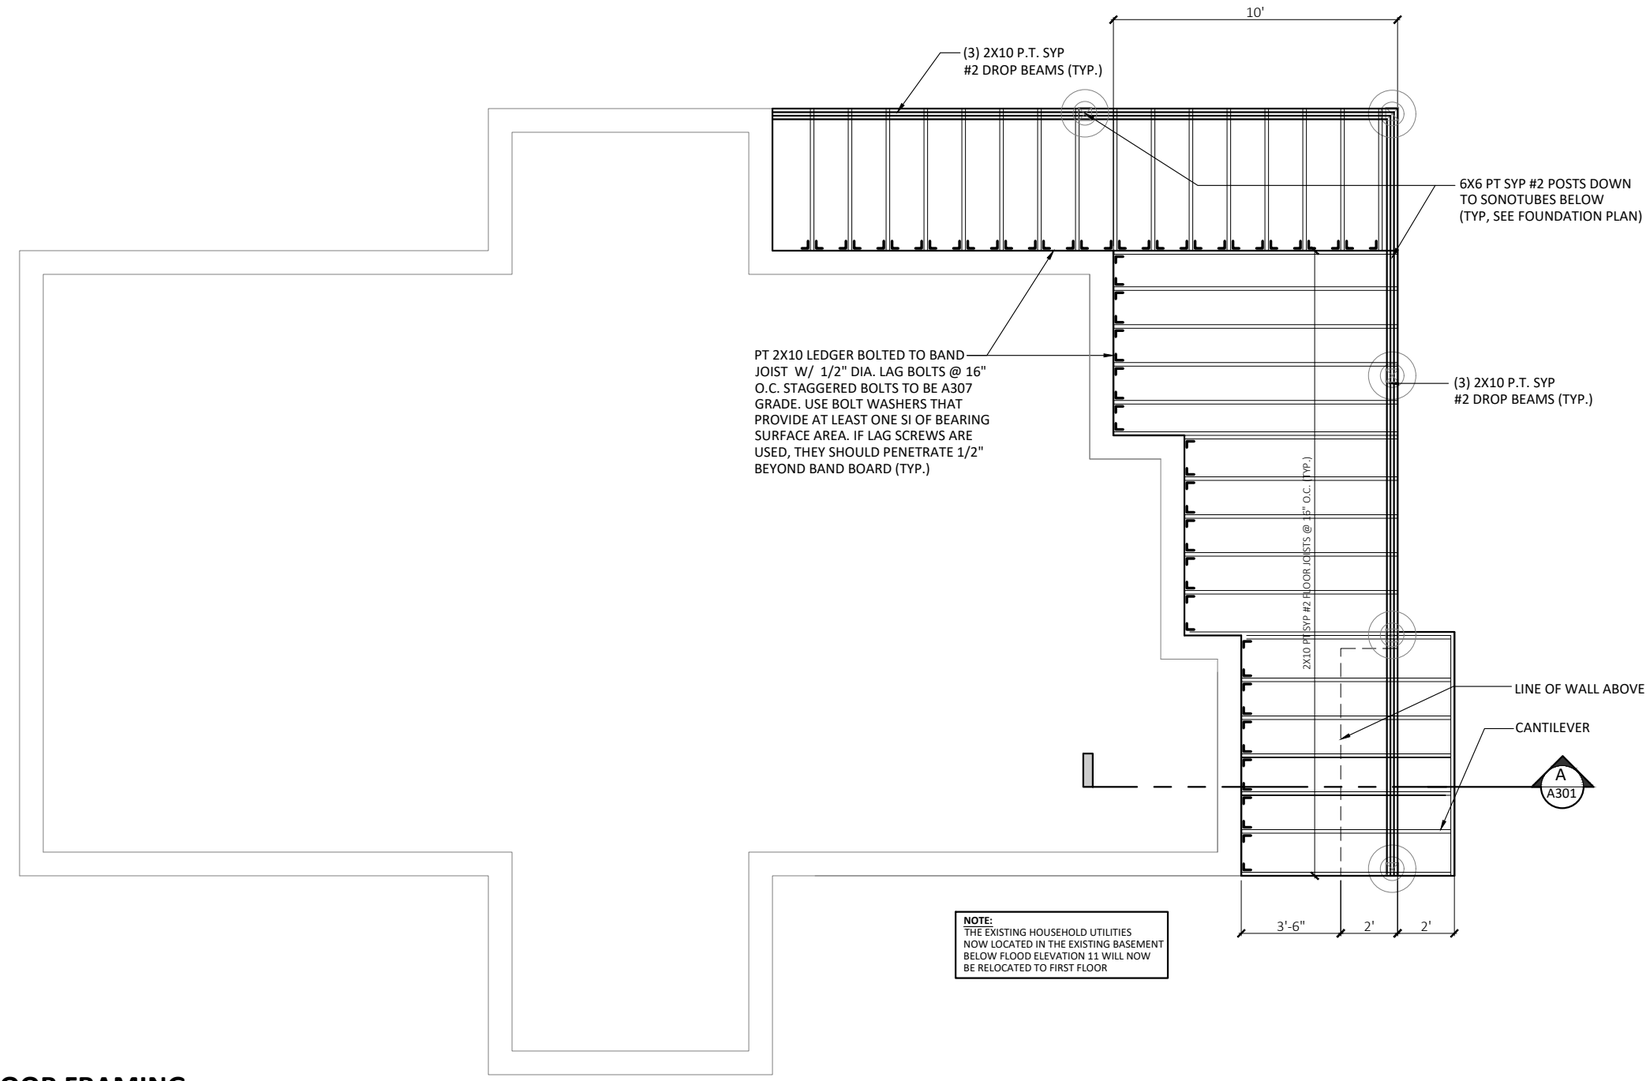

NOTE:
THE EXISTING HOUSEHOLD UTILITIES
NOW LOCATED IN THE EXISTING BASEMENT
BELOW FLOOD ELEVATION 11 WILL NOW
BE RELOCATED TO FIRST FLOOR

FIRST FLOOR FRAMING

SCALE: 3/16" = 1'-0"

A. KEARNEY ARCHITECTS
222 NORTH ST. HINGHAM, MA.
OFFICE: 781 - 740 - 4556
CELL: 781 - 710 - 3956

PROJECT:
DAIGLER RESIDENCE
33 BEACH ROAD,
HINGHAM, MA 02043

REVISIONS:

NO.	DATE	DESCRIPTION

TITLE:
FRAMING

0 2 4 8

DATE: 7-16-2020
DRAWN BY: DB
SCALE: AS NOTED
DRAWING #:
S101