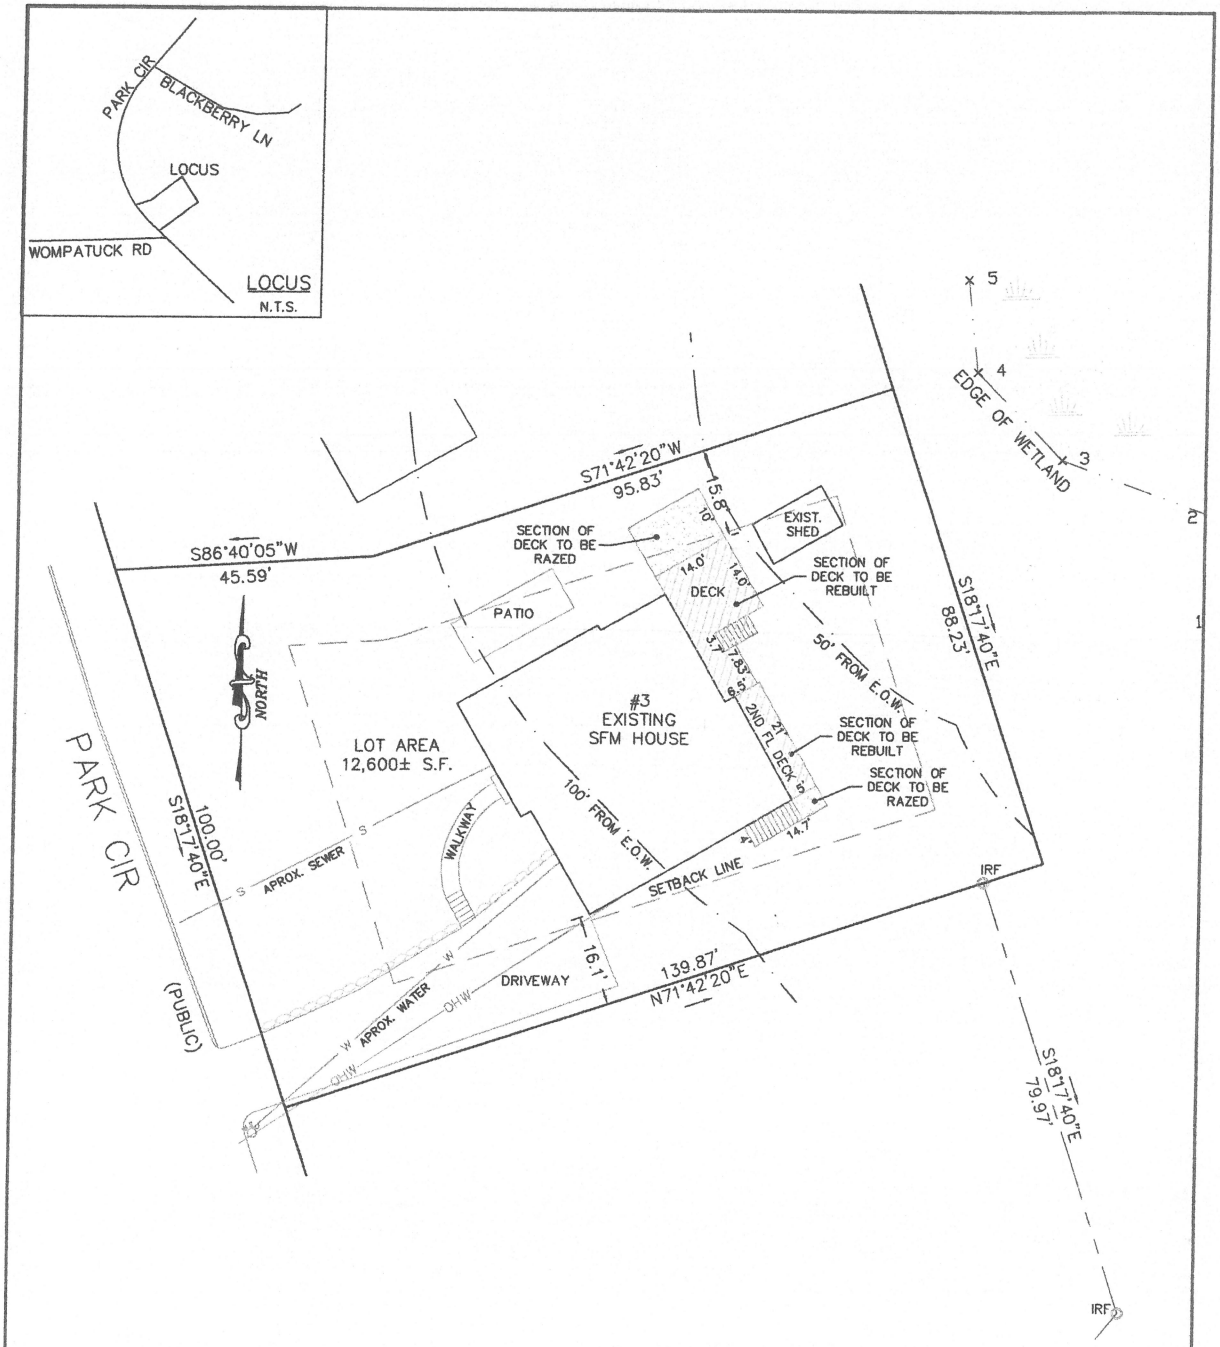


20 0 20 40

1 inch = 20 ft.

I CERTIFY THAT THE EXISTING BUILDING IS LOCATED AS SHOWN HEREON AND THAT THE PROPOSED ADDITION LOCATION CONFORMS TO THE DIMENSIONAL SETBACK REQUIREMENT OF THE ZONING BYLAW OF THE TOWN OF HINGHAM, MA

COMMONWEALTH OF MASSACHUSETTS
JON L. FAGERSTROM
NO. 49205
REGISTERED PROFESSIONAL LAND SURVEYOR

03-24-2020

JON L. FAGERSTROM P.L.S. #49205

The structure is not located within a Federal Flood Zone per HUD Map # 25023C Community # 0019J dated 07/17/2012

ZONING: RESIDENTIAL RA
FRONT SETBACK: 25'
SIDE SETBACK: 15'
REAR SETBACK: 15'
MAX. HEIGHT: 35'

ASSESSORS PARCEL ID: 26/0/53
DEED REF. BOOK: 51905 PAGE: 174
PLAN #877 OF 1957
RECORDED @ PLYMOUTH CNTY REGISTRY OF DEEDS

| DESIGNED BY: R.M. | DRAWN BY: R. M. | DATE: 03-24-2020 |
|---|---|---|


ALPHA OMEGA
ENGINEERING INC.
CIVIL ENGINEERS & LAND SURVEYORS
ENVIRONMENTAL CONSULTANTS
25 HIGHLAND VIEW DR
SUTTON, MA 01590
508-865-9551
WWW.ALPHAOMEGAENG.NET
INFO@ALPHAOMEGAENG.NET


# DECK RECONSTRUCTION PLOT PLAN LOCATED AT 3 PARK CIR HINGHAM, MA PREPARED FOR AND OWNED BY ANDRIA MEI

SCALE: 1"=20'
03/24/2020

REVISIONS:

SHEET 1 OF 1




20 0 20 40

1 inch = 20 ft.

I CERTIFY THAT THE EXISTING BUILDING IS LOCATED AS SHOWN HEREON AND THAT THE PROPOSED ADDITION LOCATION CONFORMS TO THE DIMENSIONAL SETBACK REQUIREMENT OF THE ZONING BYLAW OF THE TOWN OF HINGHAM, MA

COMMONWEALTH OF MASSACHUSETTS
JON L. FAGERSTROM
NO. 49205
REGISTERED PROFESSIONAL LAND SURVEYOR

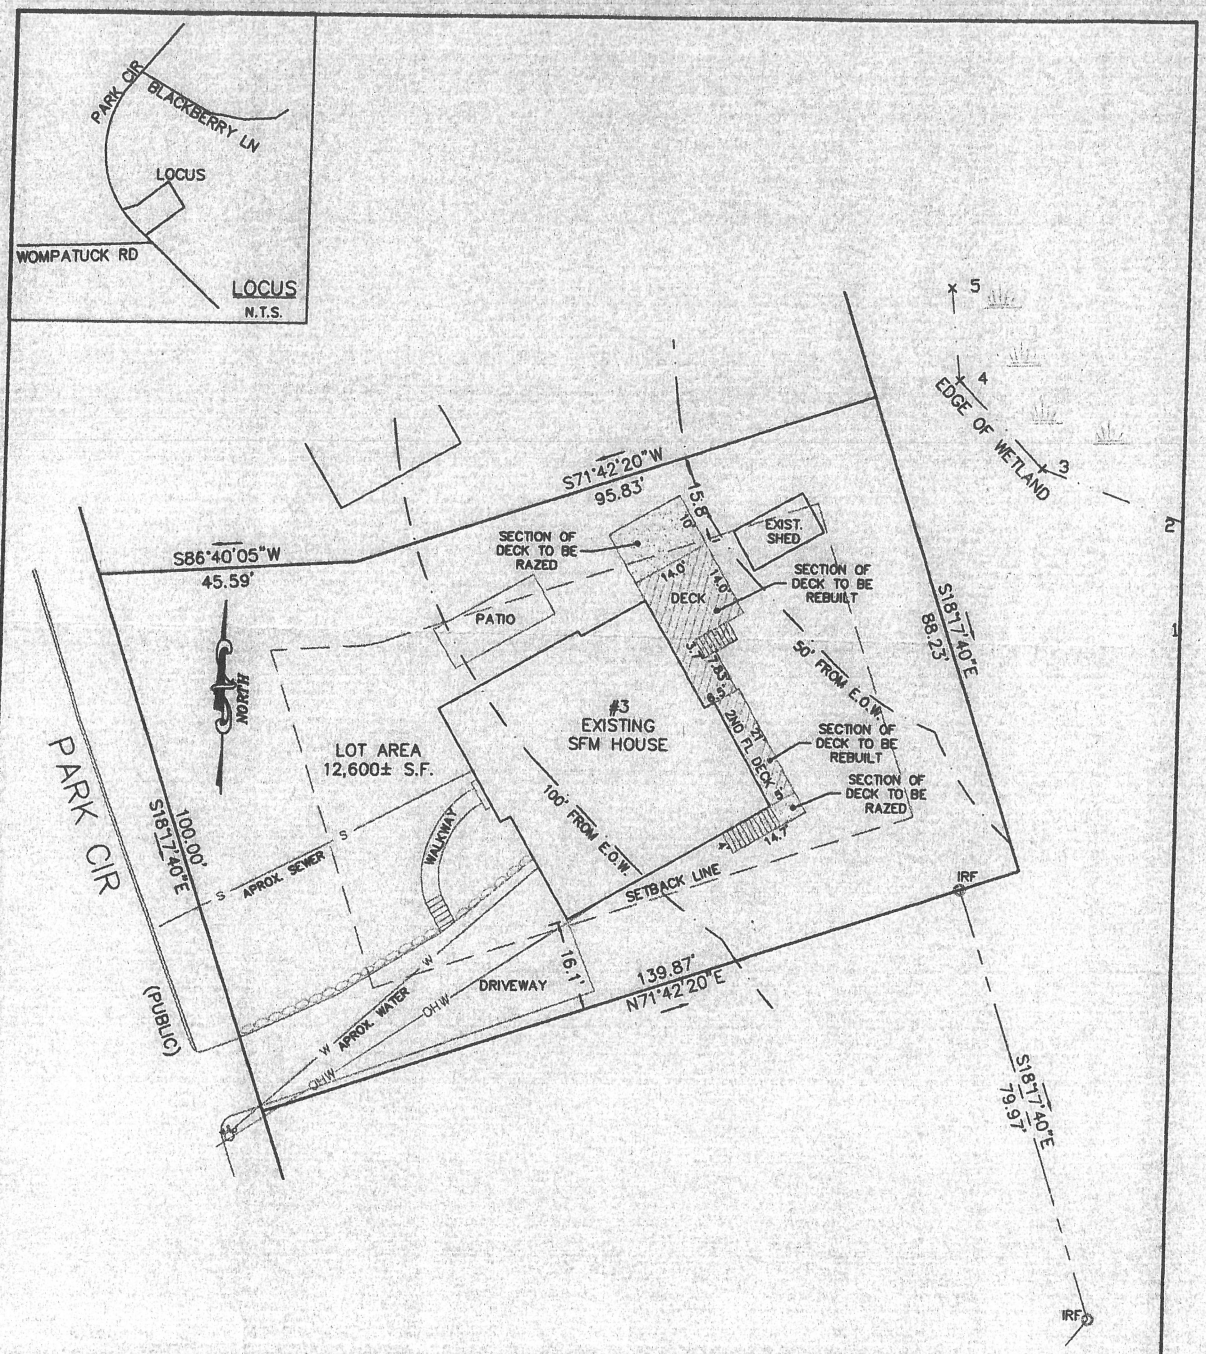03-24-2020

JON L. FAGERSTROM P.L.S. #49205

The structure is not located within a Federal Flood Zone per HUD Map # 25023C Community # 0019J dated 07/17/2012

ZONING: RESIDENTIAL RA
FRONT SETBACK: 25'
SIDE SETBACK: 15'
REAR SETBACK: 15'
MAX. HEIGHT: 35'

ASSESSORS PARCEL ID: 26/0/53
DEED REF. BOOK: 51905 PAGE: 174
PLAN #877 OF 1957
RECORDED @ PLYMOUTH CNTY REGISTRY OF DEEDS

| DESIGNED BY: R.M. | DRAWN BY: R. M. | DATE: 03-24-2020 |
|---|---|---|

**ALPHA OMEGA**
ENGINEERING INC.
CIVIL ENGINEERS & LAND SURVEYORS
ENVIRONMENTAL CONSULTANTS
25 HIGHLAND VIEW DR
SUTTON, MA 01590
508-865-9551
WWW.ALPHAOMEGAENG.NET
INFO@ALPHAOMEGAENG.NET

# DECK RECONSTRUCTION PLOT PLAN LOCATED AT 3 PARK CIR HINGHAM, MA PREPARED FOR AND OWNED BY ANDRIA MEI

SCALE: 1"=20'
03/24/2020

REVISIONS:

SHEET 1 OF 1