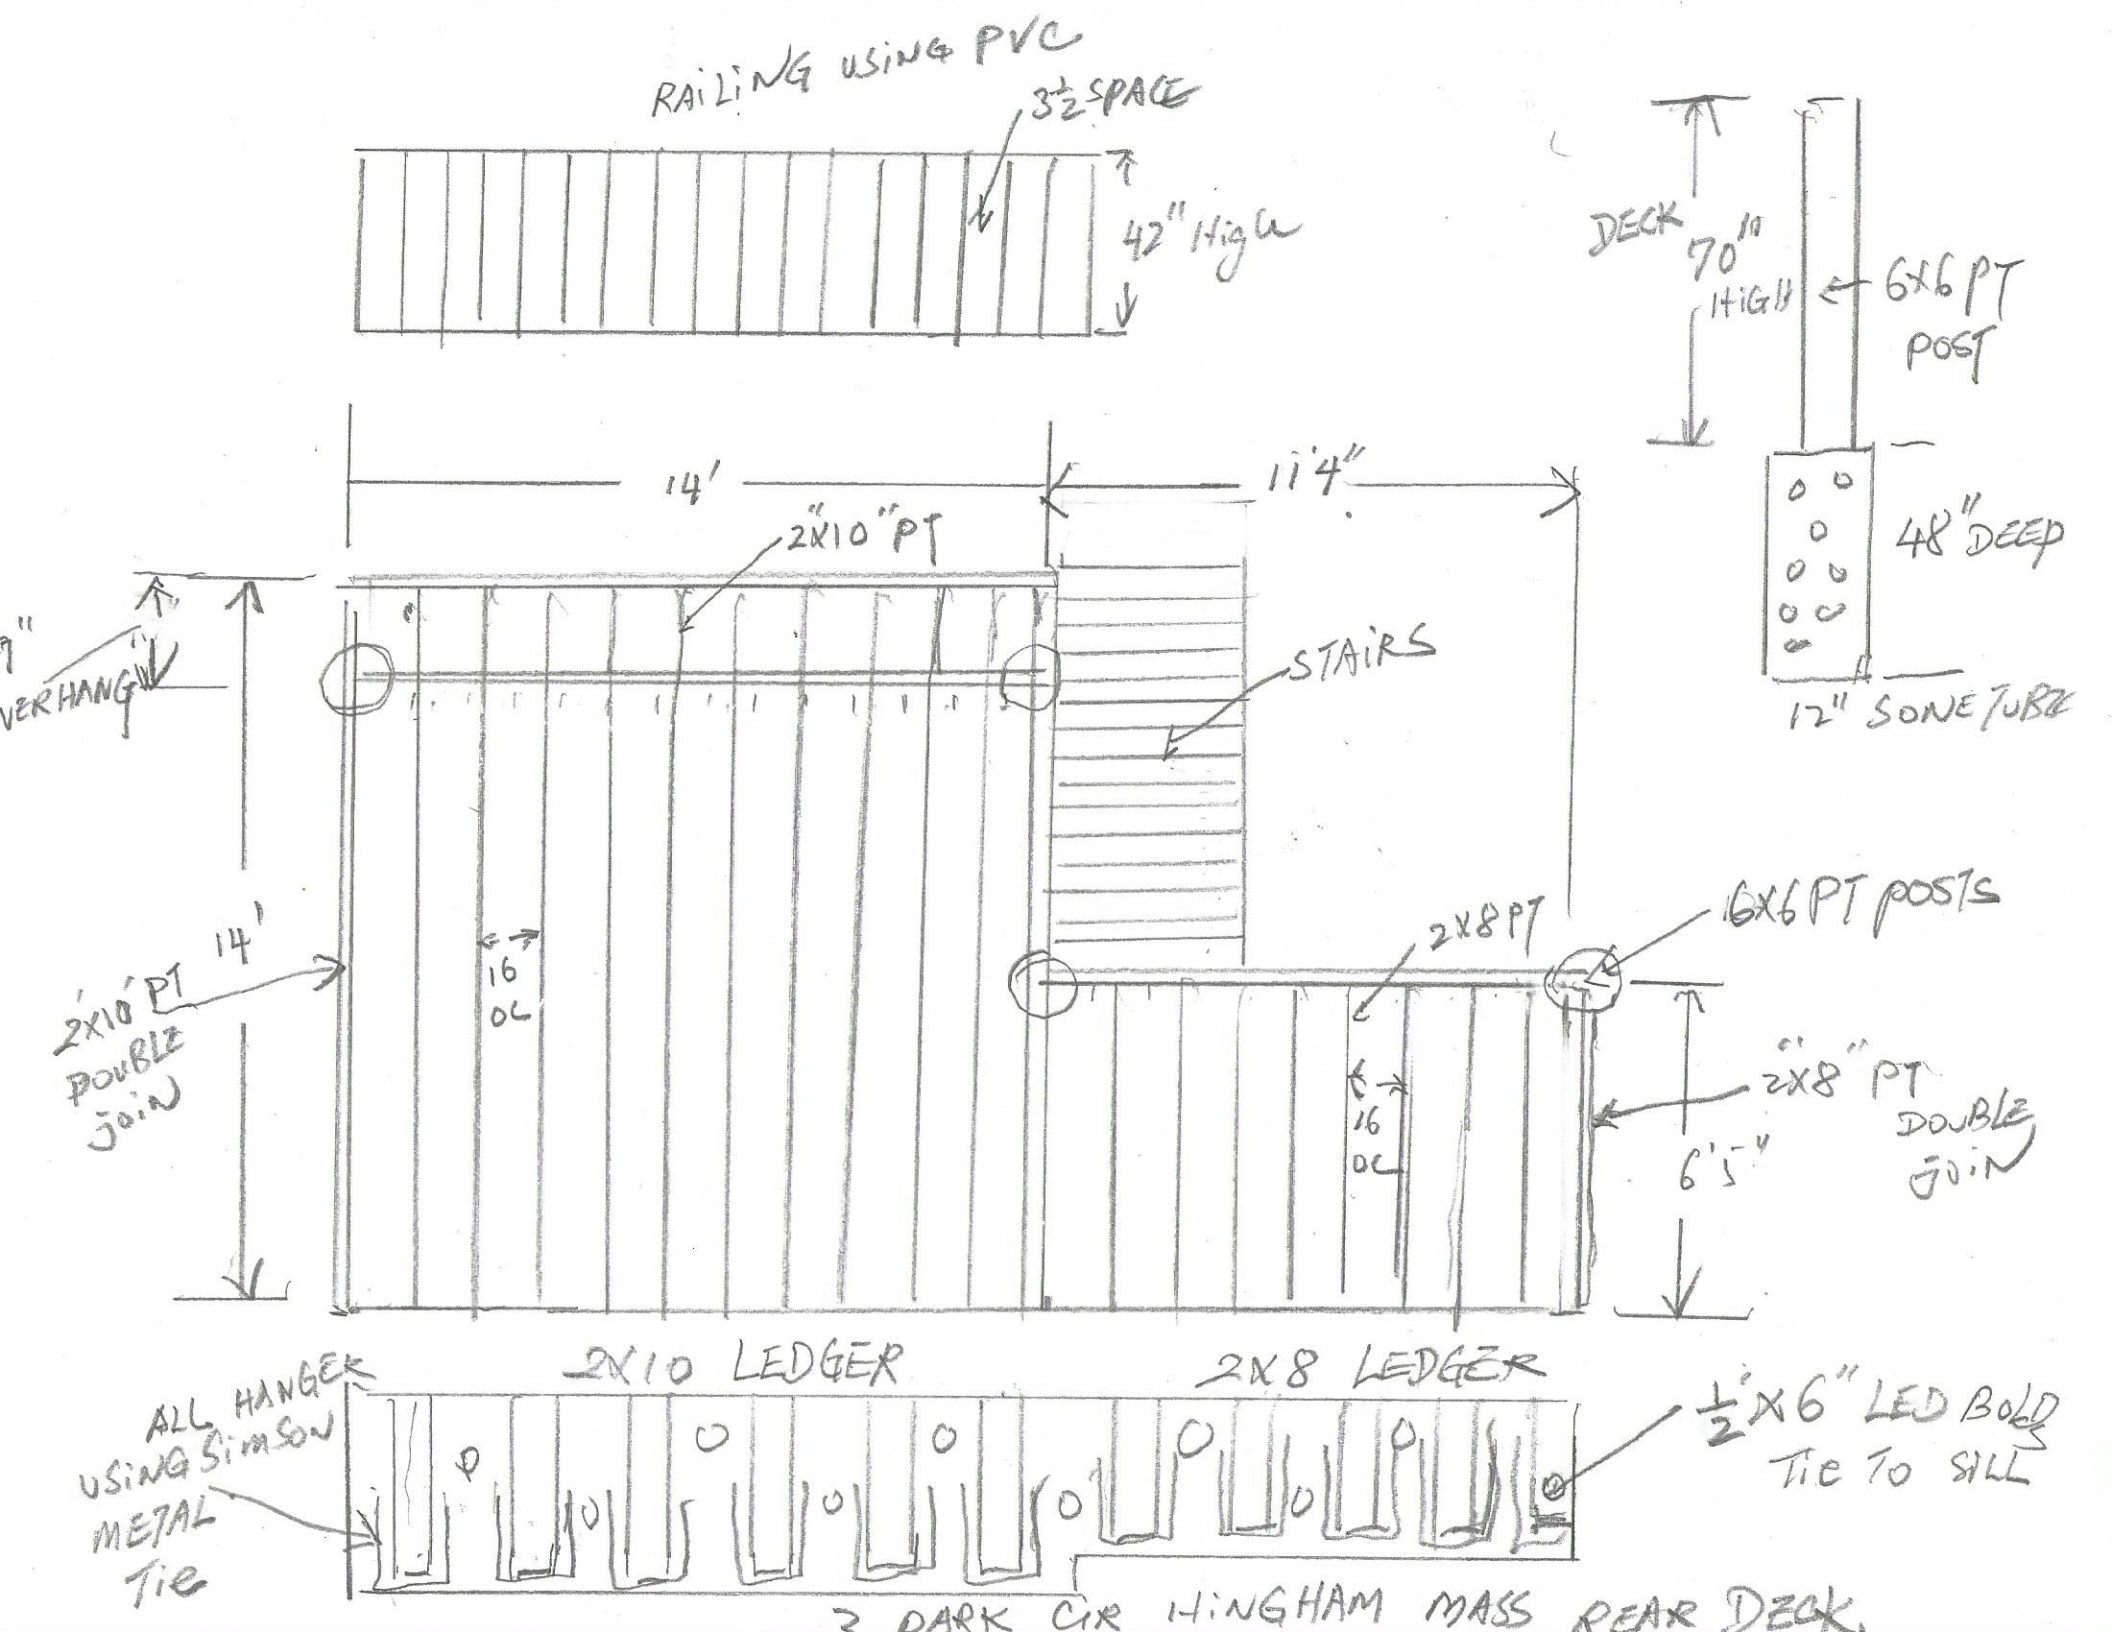
RAILING USING PVC
3½ SPACE
42" High
DECK
70" High
6X6 PT POST
48" DEEP
12" SONE TUBE
14'
11'4"
2X10" PT
STAIRS
7" OVERHANG
14'
2X10 PT DOUBLE JOIN
16 OC
2X8 PT
6X6 PT POSTS
16 OC
2X8" PT DOUBLE JOIN
6'5"
2X10 LEDGER
2X8 LEDGER
ALL HANGER USING SIMSON METAL TIE
½X6" LED BOLD TIE TO SILL
3 PARK CIR HINGHAM MASS REAR DECK