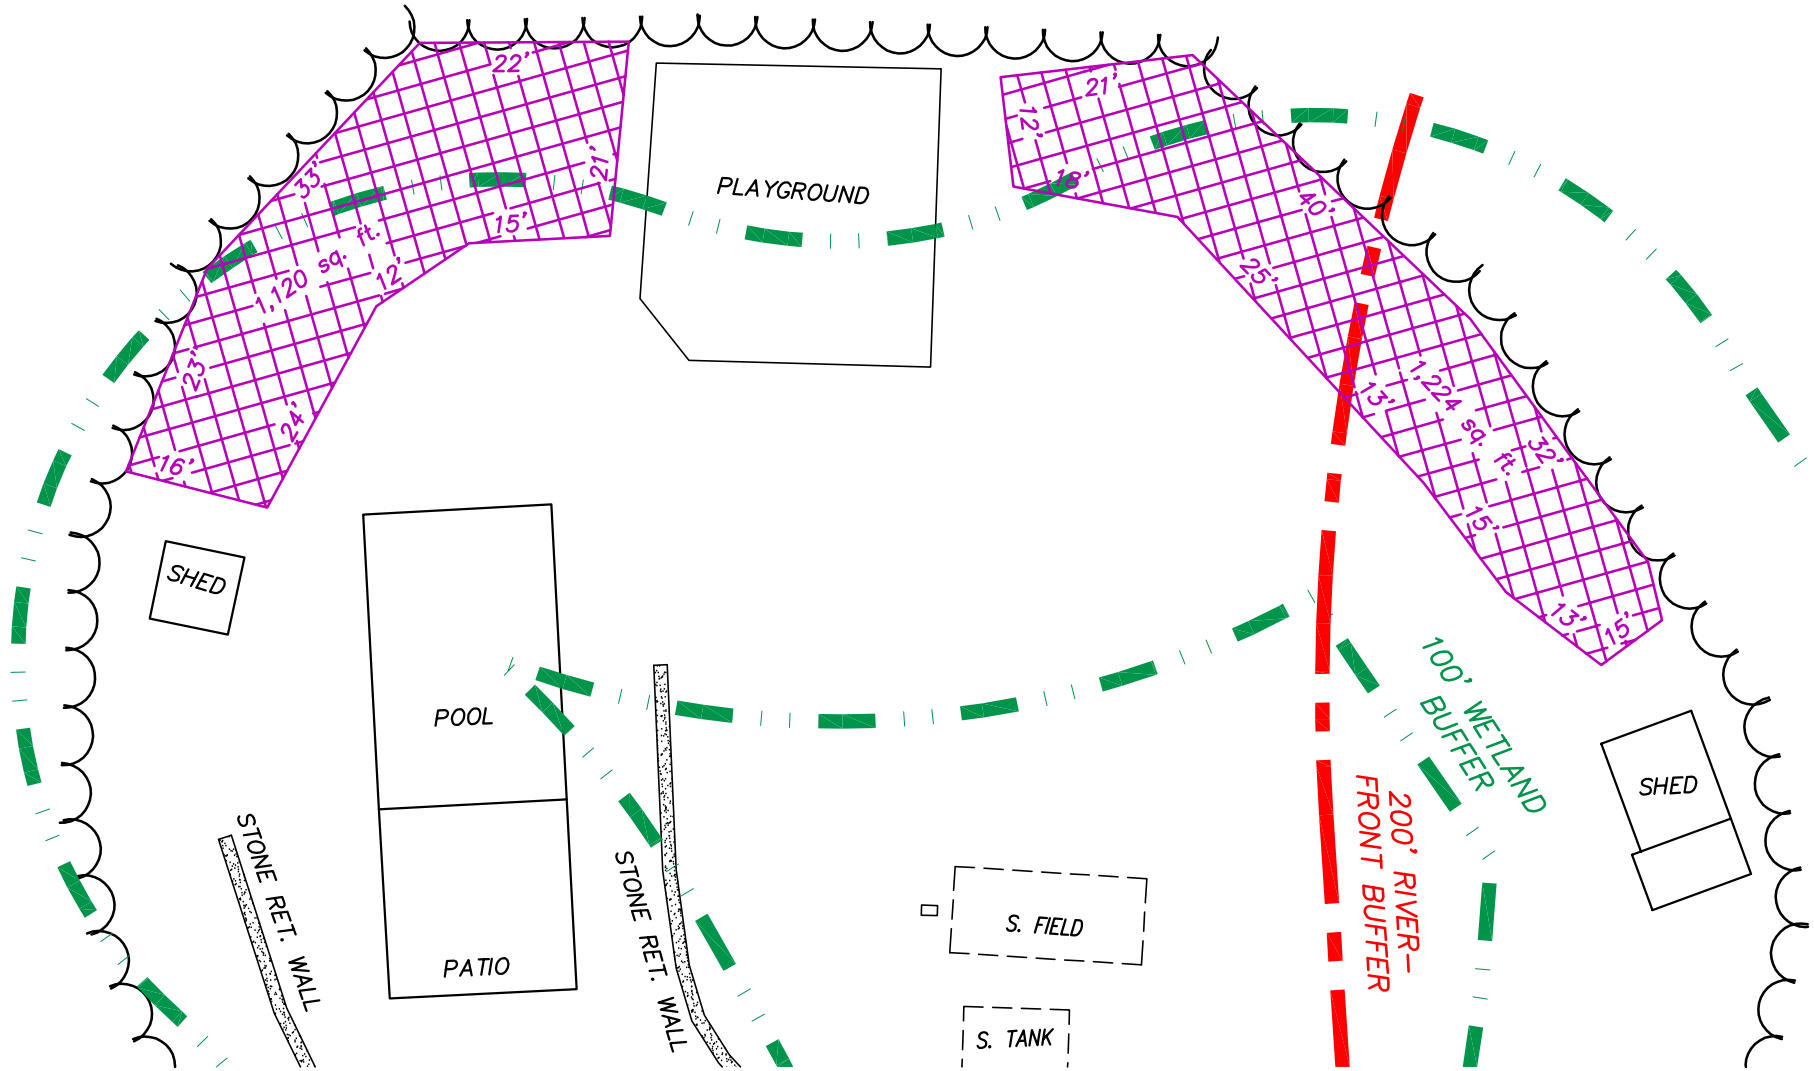

MITIGATION AREA SKETCH
42 POPES LANE
HINGHAM, MA
SCALE 1" = 20' DATE: 9-17-20

20 10 0 20 40

GRAPHIC SCALE SCALE: 1"=20'

HOYT LAND SURVEYING
1287 WASHINGTON STREET
WEYMOUTH MA. 02189
781-682-9192